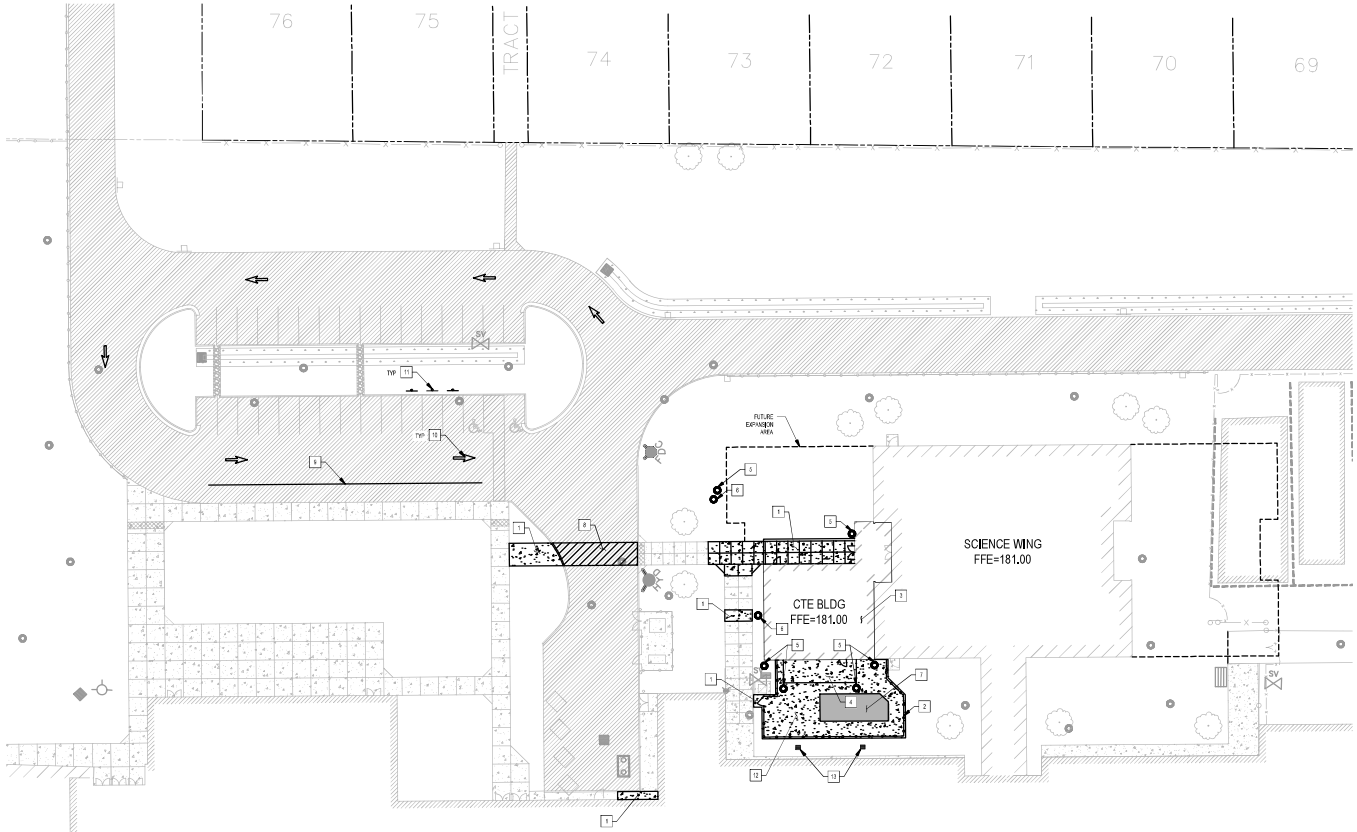

LEGEND

- (180) — EXISTING 5' CONTOUR
- (181) — EXISTING 1' COUNTOUR
- CHAIN LINK FENCE
- CONCRETE PAVEMENT

CONSTRUCTION NOTES

1. ADA COMPLIANT CONCRETE SIDEWALK.
2. 8' TALL BLACK, VINYL COATED CHAIN LINK FENCE WITH 18" CONCRETE MOW BAND. 6' WIDE PEDESTRIAN GATE AND 10' WIDE DOUBLE SWING GATE.
3. CTE BUILDING, SEE ARCHITECTURAL.
4. COVERED PLAY AREA, SEE ARCHITECTURAL.
5. STORM DRAIN CLEANOUT, SEE UTILITY PLAN FOR ADDITIONAL INFORMATION.
6. SANITARY SEWER CLEANOUT, SEE UTILITY PLAN FOR ADDITIONAL INFORMATION.
7. PLAY AREA SURFACING AND EQUIPMENT BY: NW PLAYGROUND.
8. 6' WIDE PEDESTRIAN CROSSING PAVEMENT MARKING.
9. 6' WIDE STUDENT LOAD/UNLOADING PARKING PAVEMENT MARKING.
10. VEHICLE CIRCULATION ARROW PAVEMENT MARKING.
11. PARKING SIGN "10 MINUTE PARKING - LOADING AND UNLOADING ZONE".
12. CONCRETE PAVEMENT.
13. AREA DRAIN, SEE UTILITY PLAN FOR ADDITIONAL INFORMATION.

SCALE: 1"=20'

mahlum

1932 1ST AVENUE | FLOOR 3
SEATTLE WA 98101
(206) 441-4151 OFFICE

1380 SE 9TH AVENUE
PORTLAND OR 97214
(503) 224-4032 OFFICE

MAHLUM ARCHITECTS INC

Stantec
601 SW SECOND AVE, SUITE 1400
PORTLAND, OR 97204
503.226.7377 stantec.com

FOREST GROVE SCHOOL DISTRICT
FOREST GROVE HS - CTE & NURSERY

1401 NICHOLS LN
FOREST GROVE, OR 97116

FOR REFERENCE ONLY
EXPIRES: 12/31/2024

MARK	DATE	DESCRIPTION

ISSUE DATE: 15 DECEMBER 2023
ISSUE: DESIGN DEVELOPMENT 100%

PROJECT NO. 2042675100
DRAWN BY: SDS
CHECKED BY: MCL

SITE PLAN

C-200